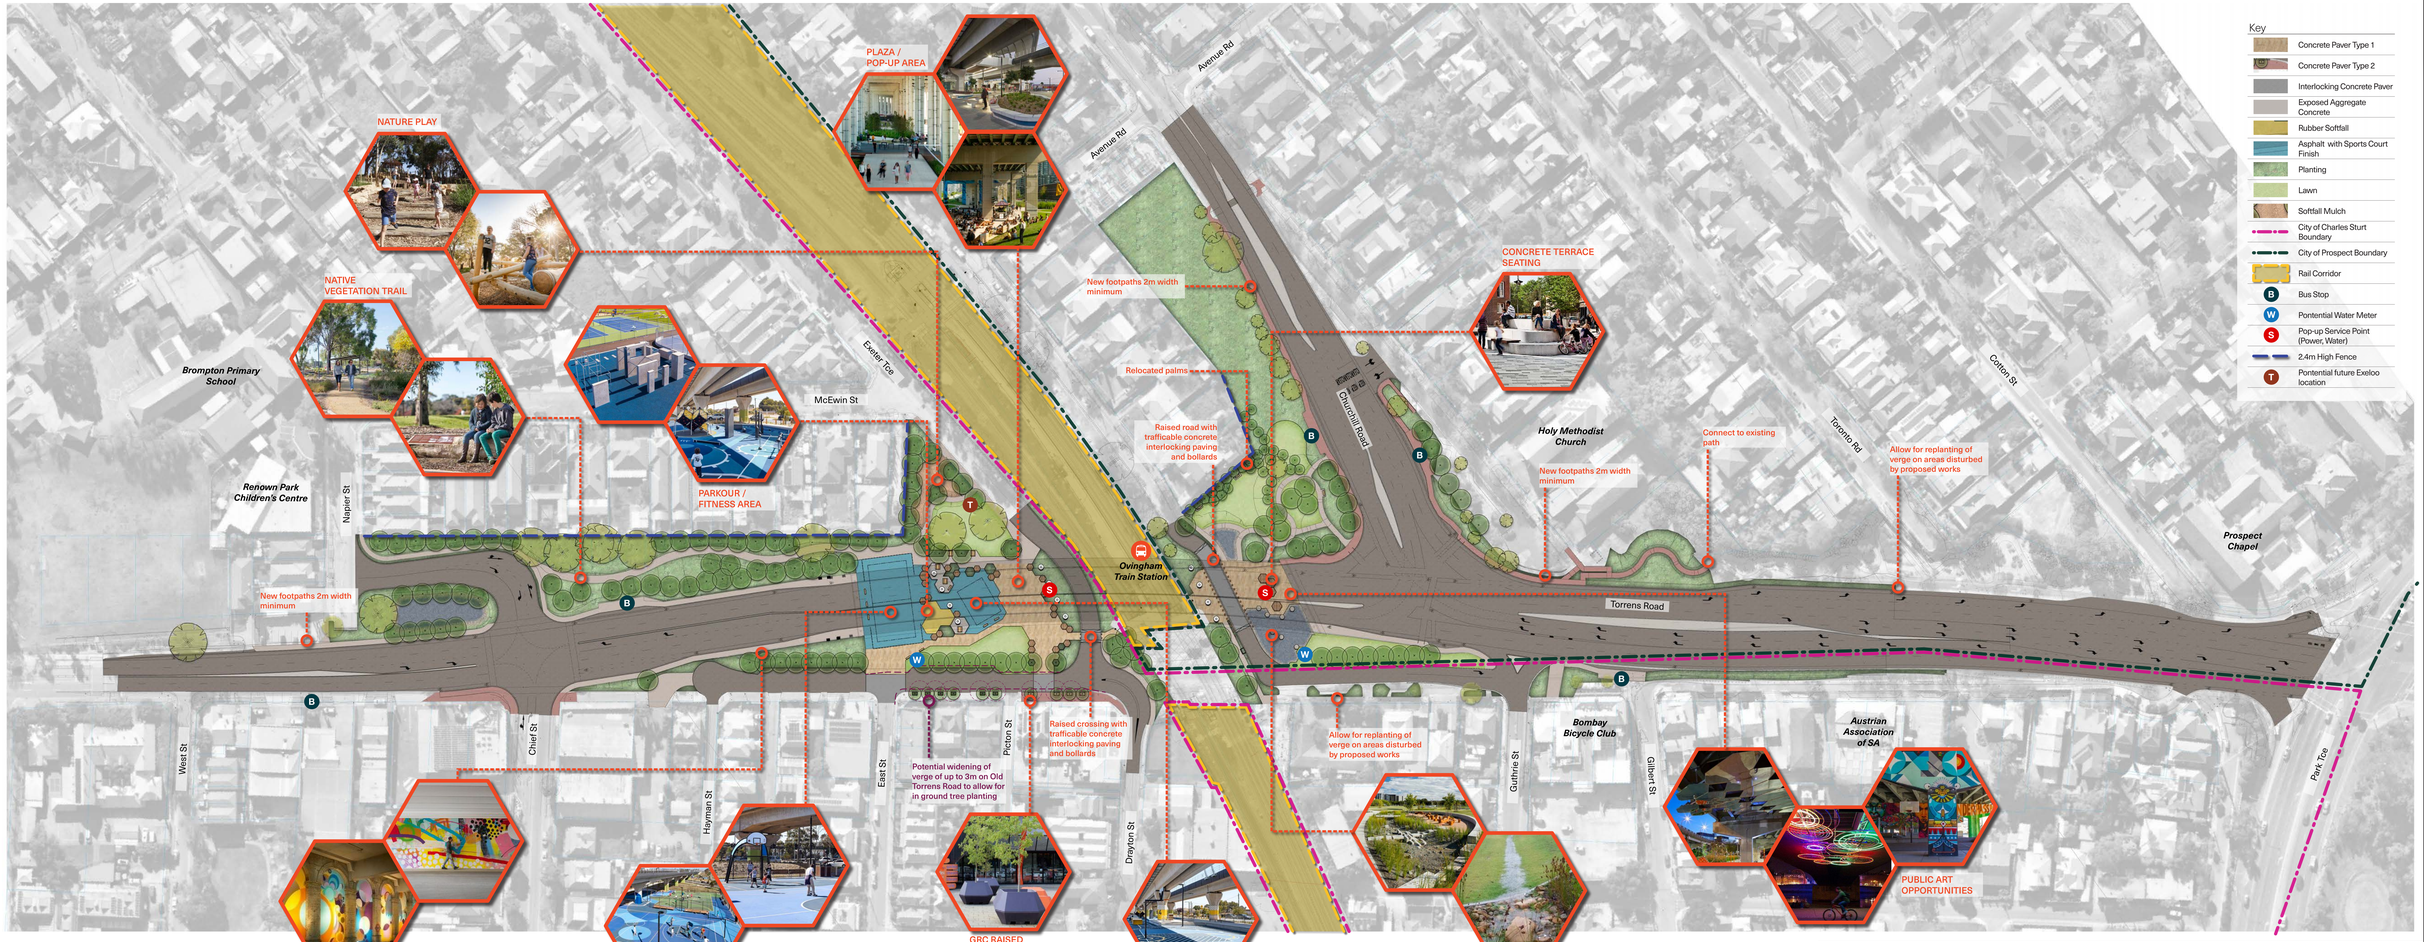

SCALES: 1:500 (0 5 10 20 30 40m)

No	AMENDMENT DESCRIPTION	BY	DATE
C01	NON-PRICE SUBMISSION	TC	21.10.26

Government of South Australia
Department for Infrastructure and Transport

ROAD No. 5639
TORRENS ROAD
OVINGHAM LEVEL CROSSING GRADE SEPARATION

URBAN DESIGN AND LANDSCAPE PLAN

DESIGNED	DRAWN	CHECKED	PATCHS No	DRAWING NO	AMND No
	AT/DM	TC		PTPA-OVX-10510-PLN-1200-32-0001	CC1

ALL DIMENSIONS ARE IN METRES UNLESS SHOWN OTHERWISE — 150 MILLIMETRES ON ORIGINAL DRAWING — UNCONTROLLED COPY WHEN PRINTED